

सोलापूर महानगरपालिका, सोलापूर
पर्जन्य जल नियंत्रण व आपत्ती व्यवस्थापन अंतर्गत नालानिहाय सर्वेक्षण अहवाल
नाला क्र.: 22 - आदर्श नगर ते शेळगी नाला (साखळी क्र. 3850 ते 5120 मी.)



नाला क्र. २२ सर्व्हे क्रमांक निहाय बाधित क्षेत्राचे तपशील

Scale 1 : 500



CH-4564

12.09

CH-4554

0.41 11.59

CH-4544

0.84 11.24

CH-4534

1.24 10.91

CH-4524

2.59 9.41

CH-4514

3.72 8.28

CH-4504

5.03 6.97

CH-4499

6.43 5.57

CH-4486

6.54 5.46

CH-4480

6.32 5.68

CH-4469

5.25 6.75


CH-4460

4.57 7.43

43Part

6



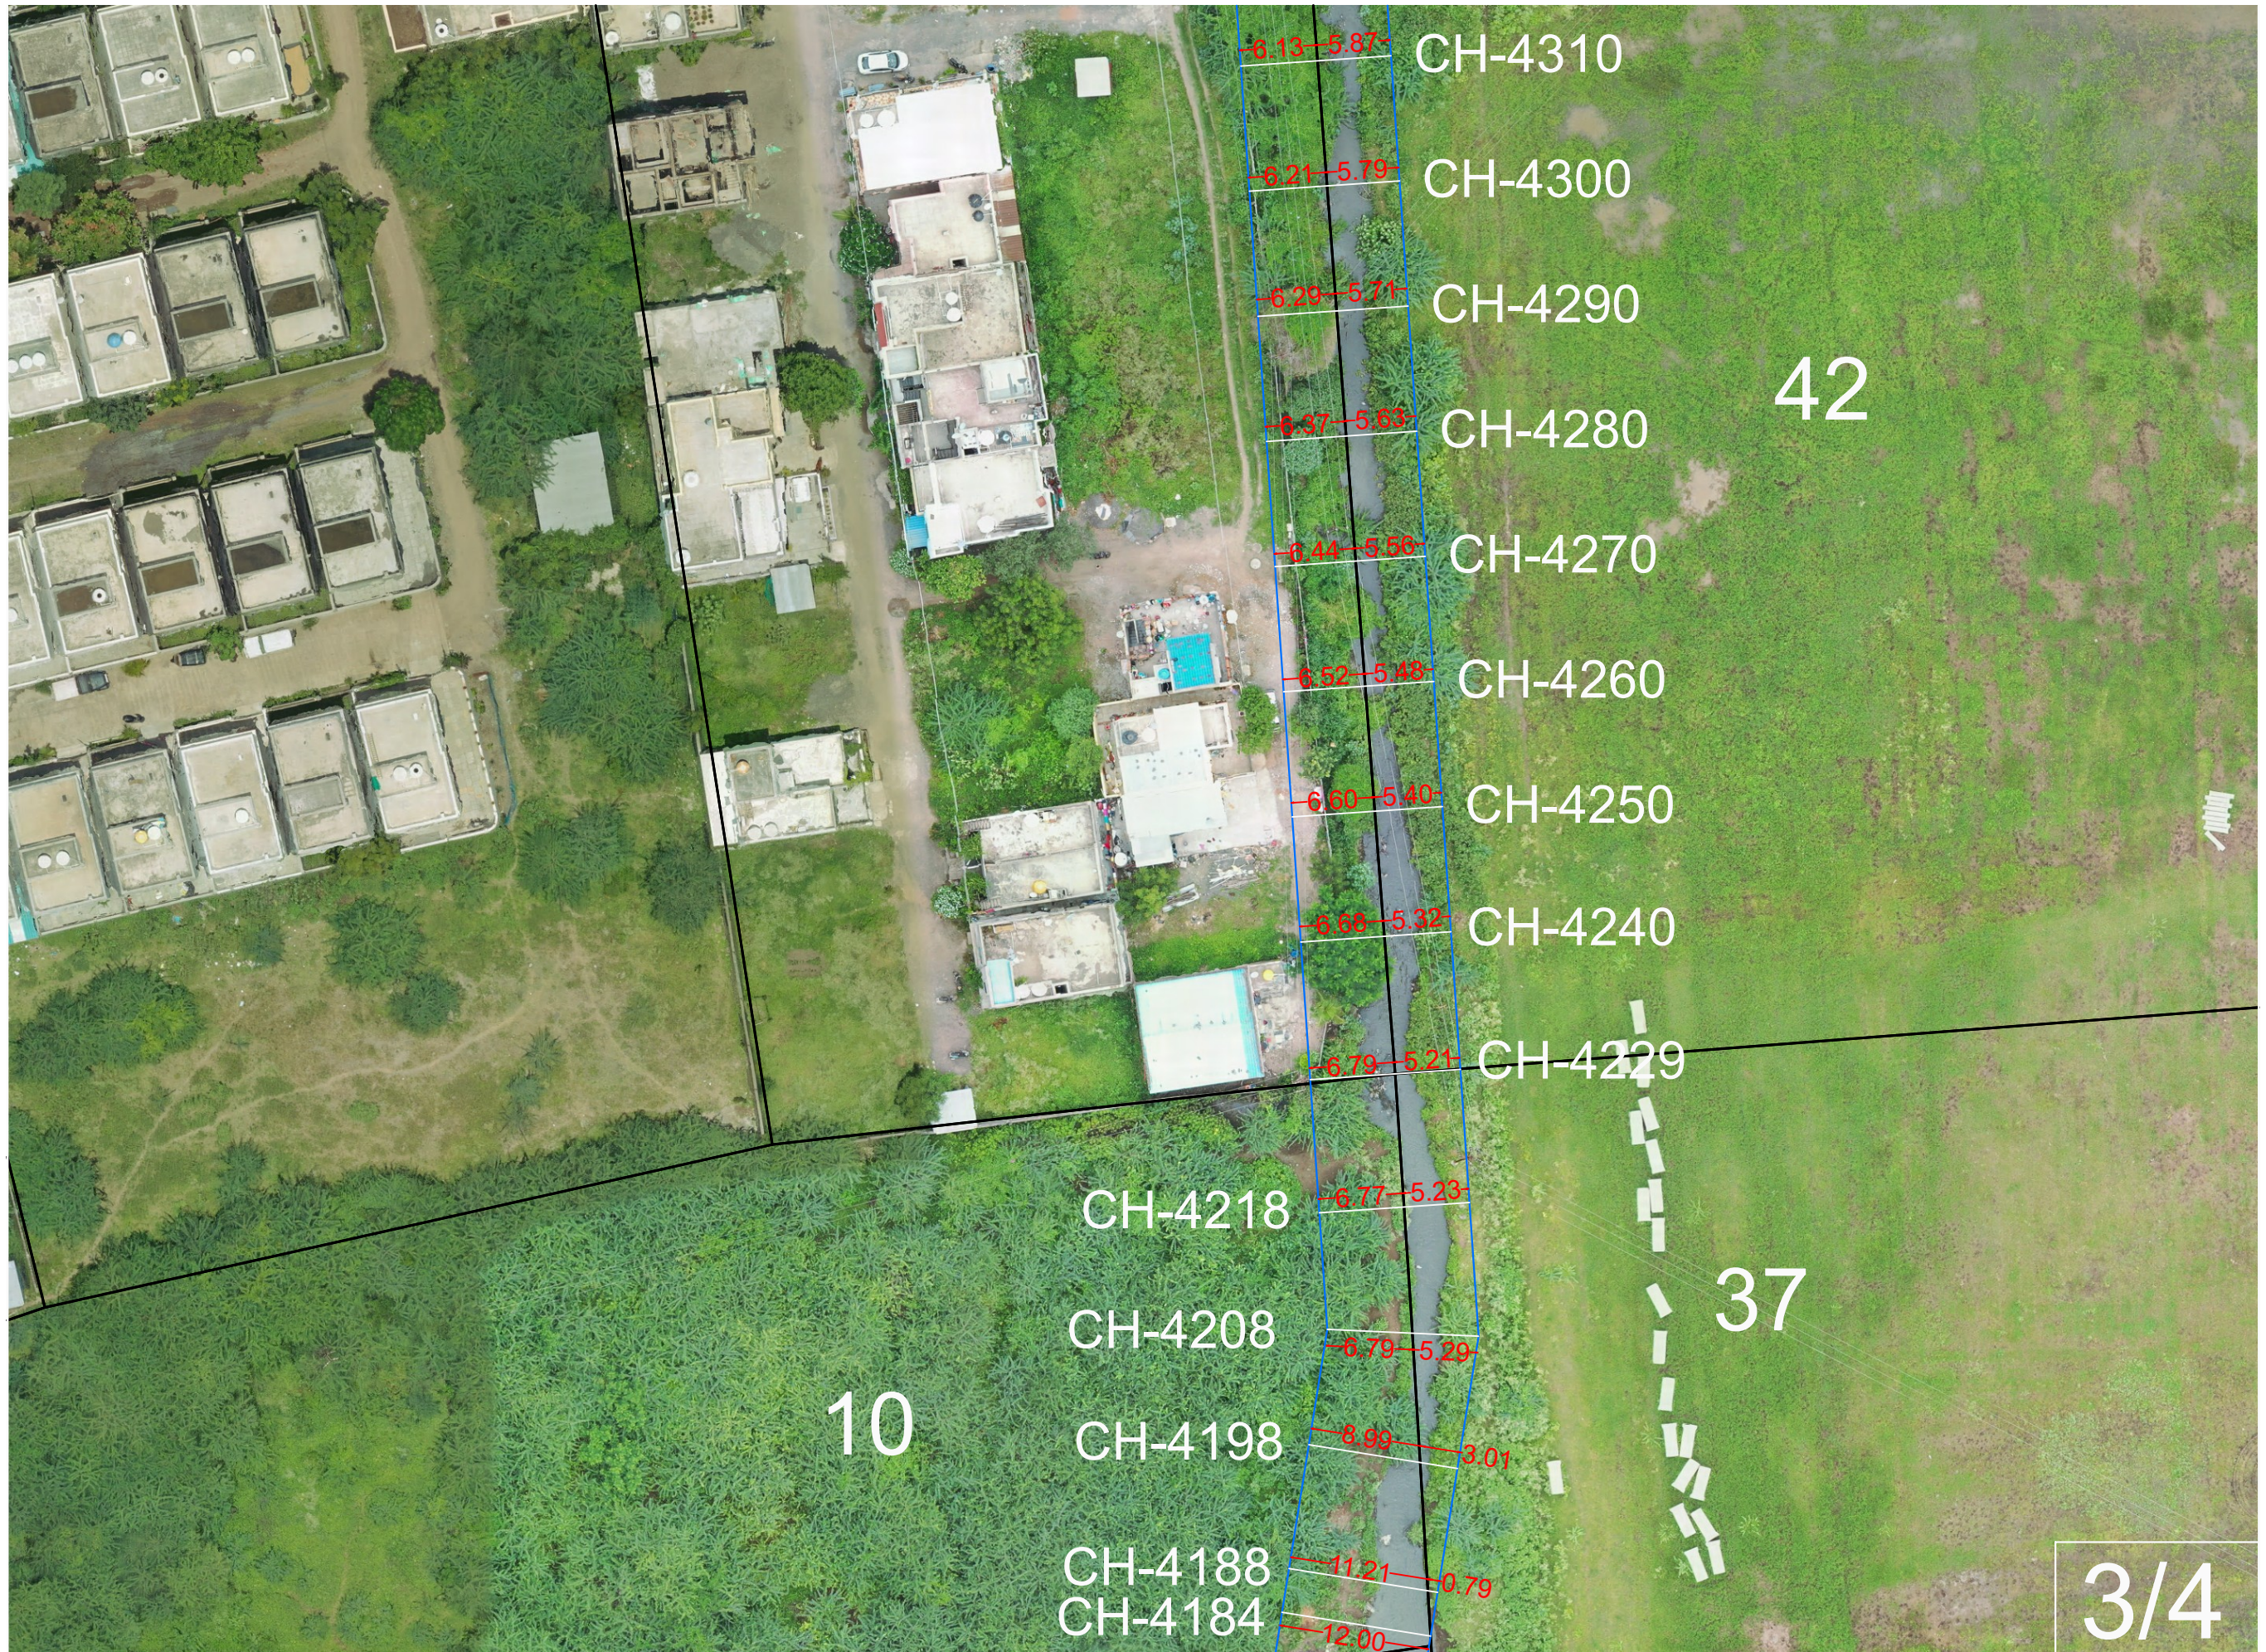

नाला क्र. २२ सर्व्हे क्रमांक निहाय बाधित क्षेत्राचे तपशील

Scale 1 : 500



4

45

CH-4898

CH-4888

CH-4882

CH-4875

CH-4865

CH-4855

CH-4845

CH-4835

CH-4825

CH-4815

CH-4903

CH-4903

4.52-7.48

4.35-7.68

4.68-7.32

5.06-6.94

5.36-6.64


5.64-6.36


5.51-6.49

5.38-6.62


CH-4815

CH-4815

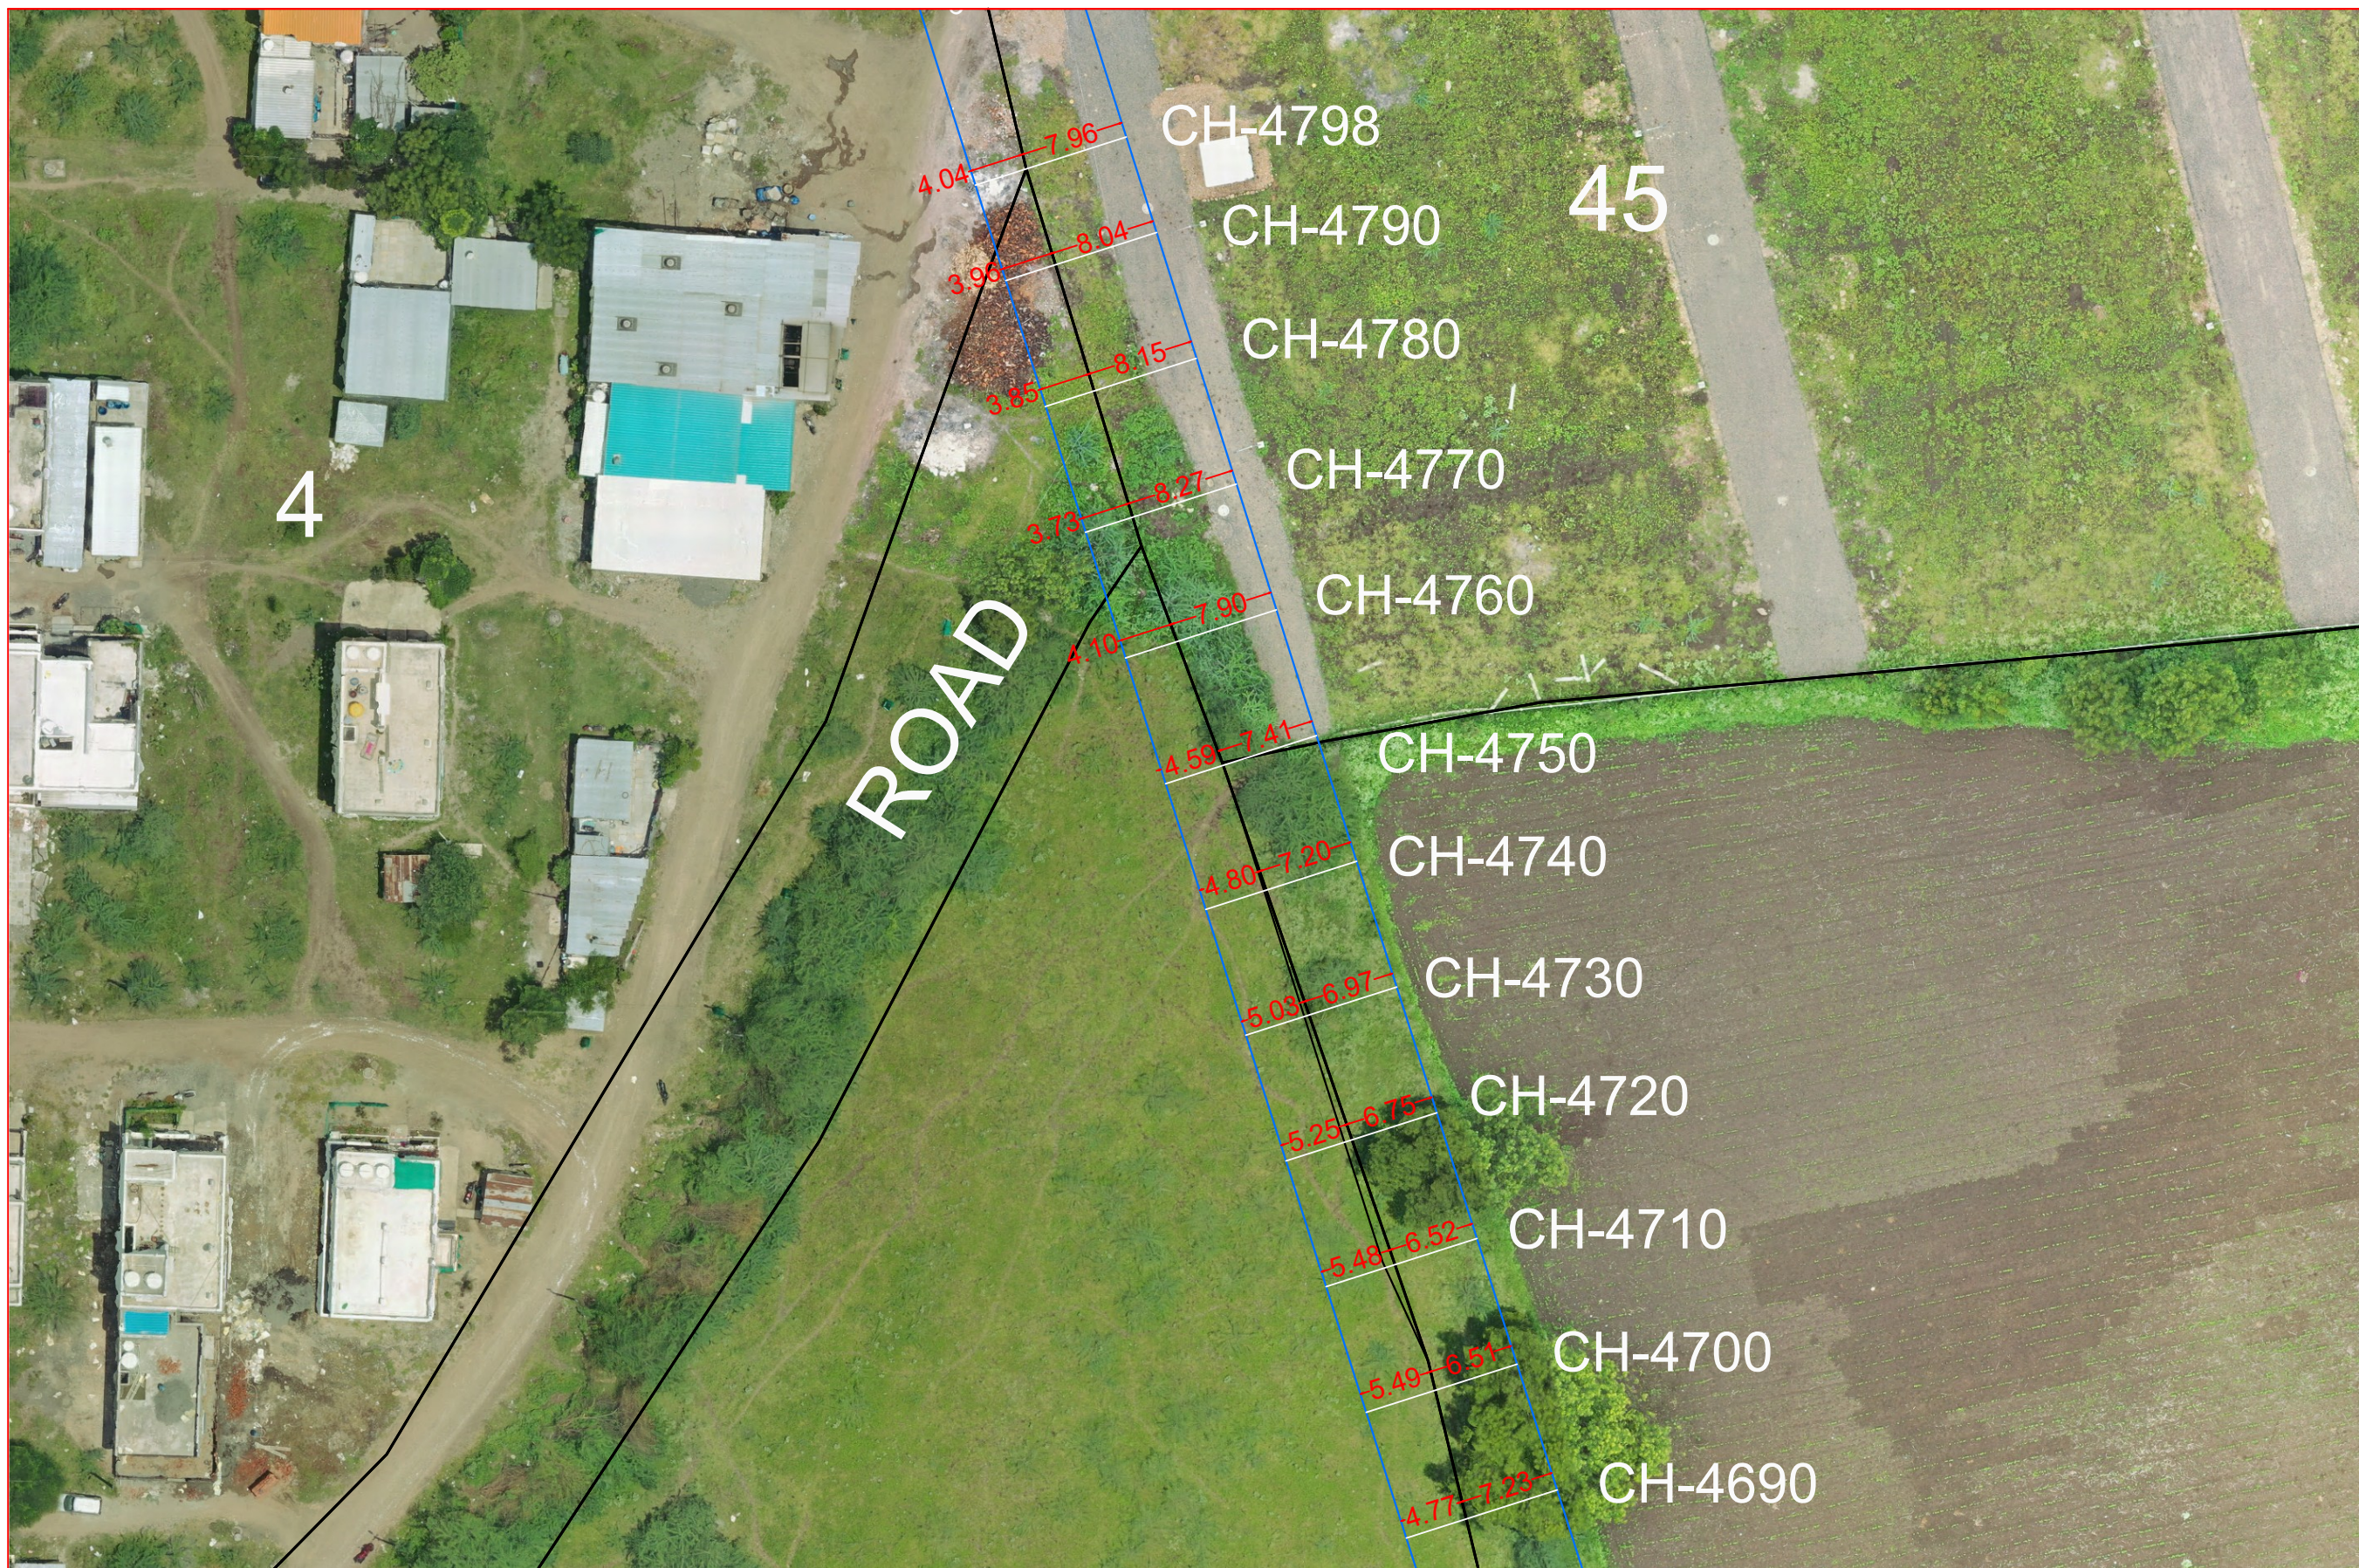

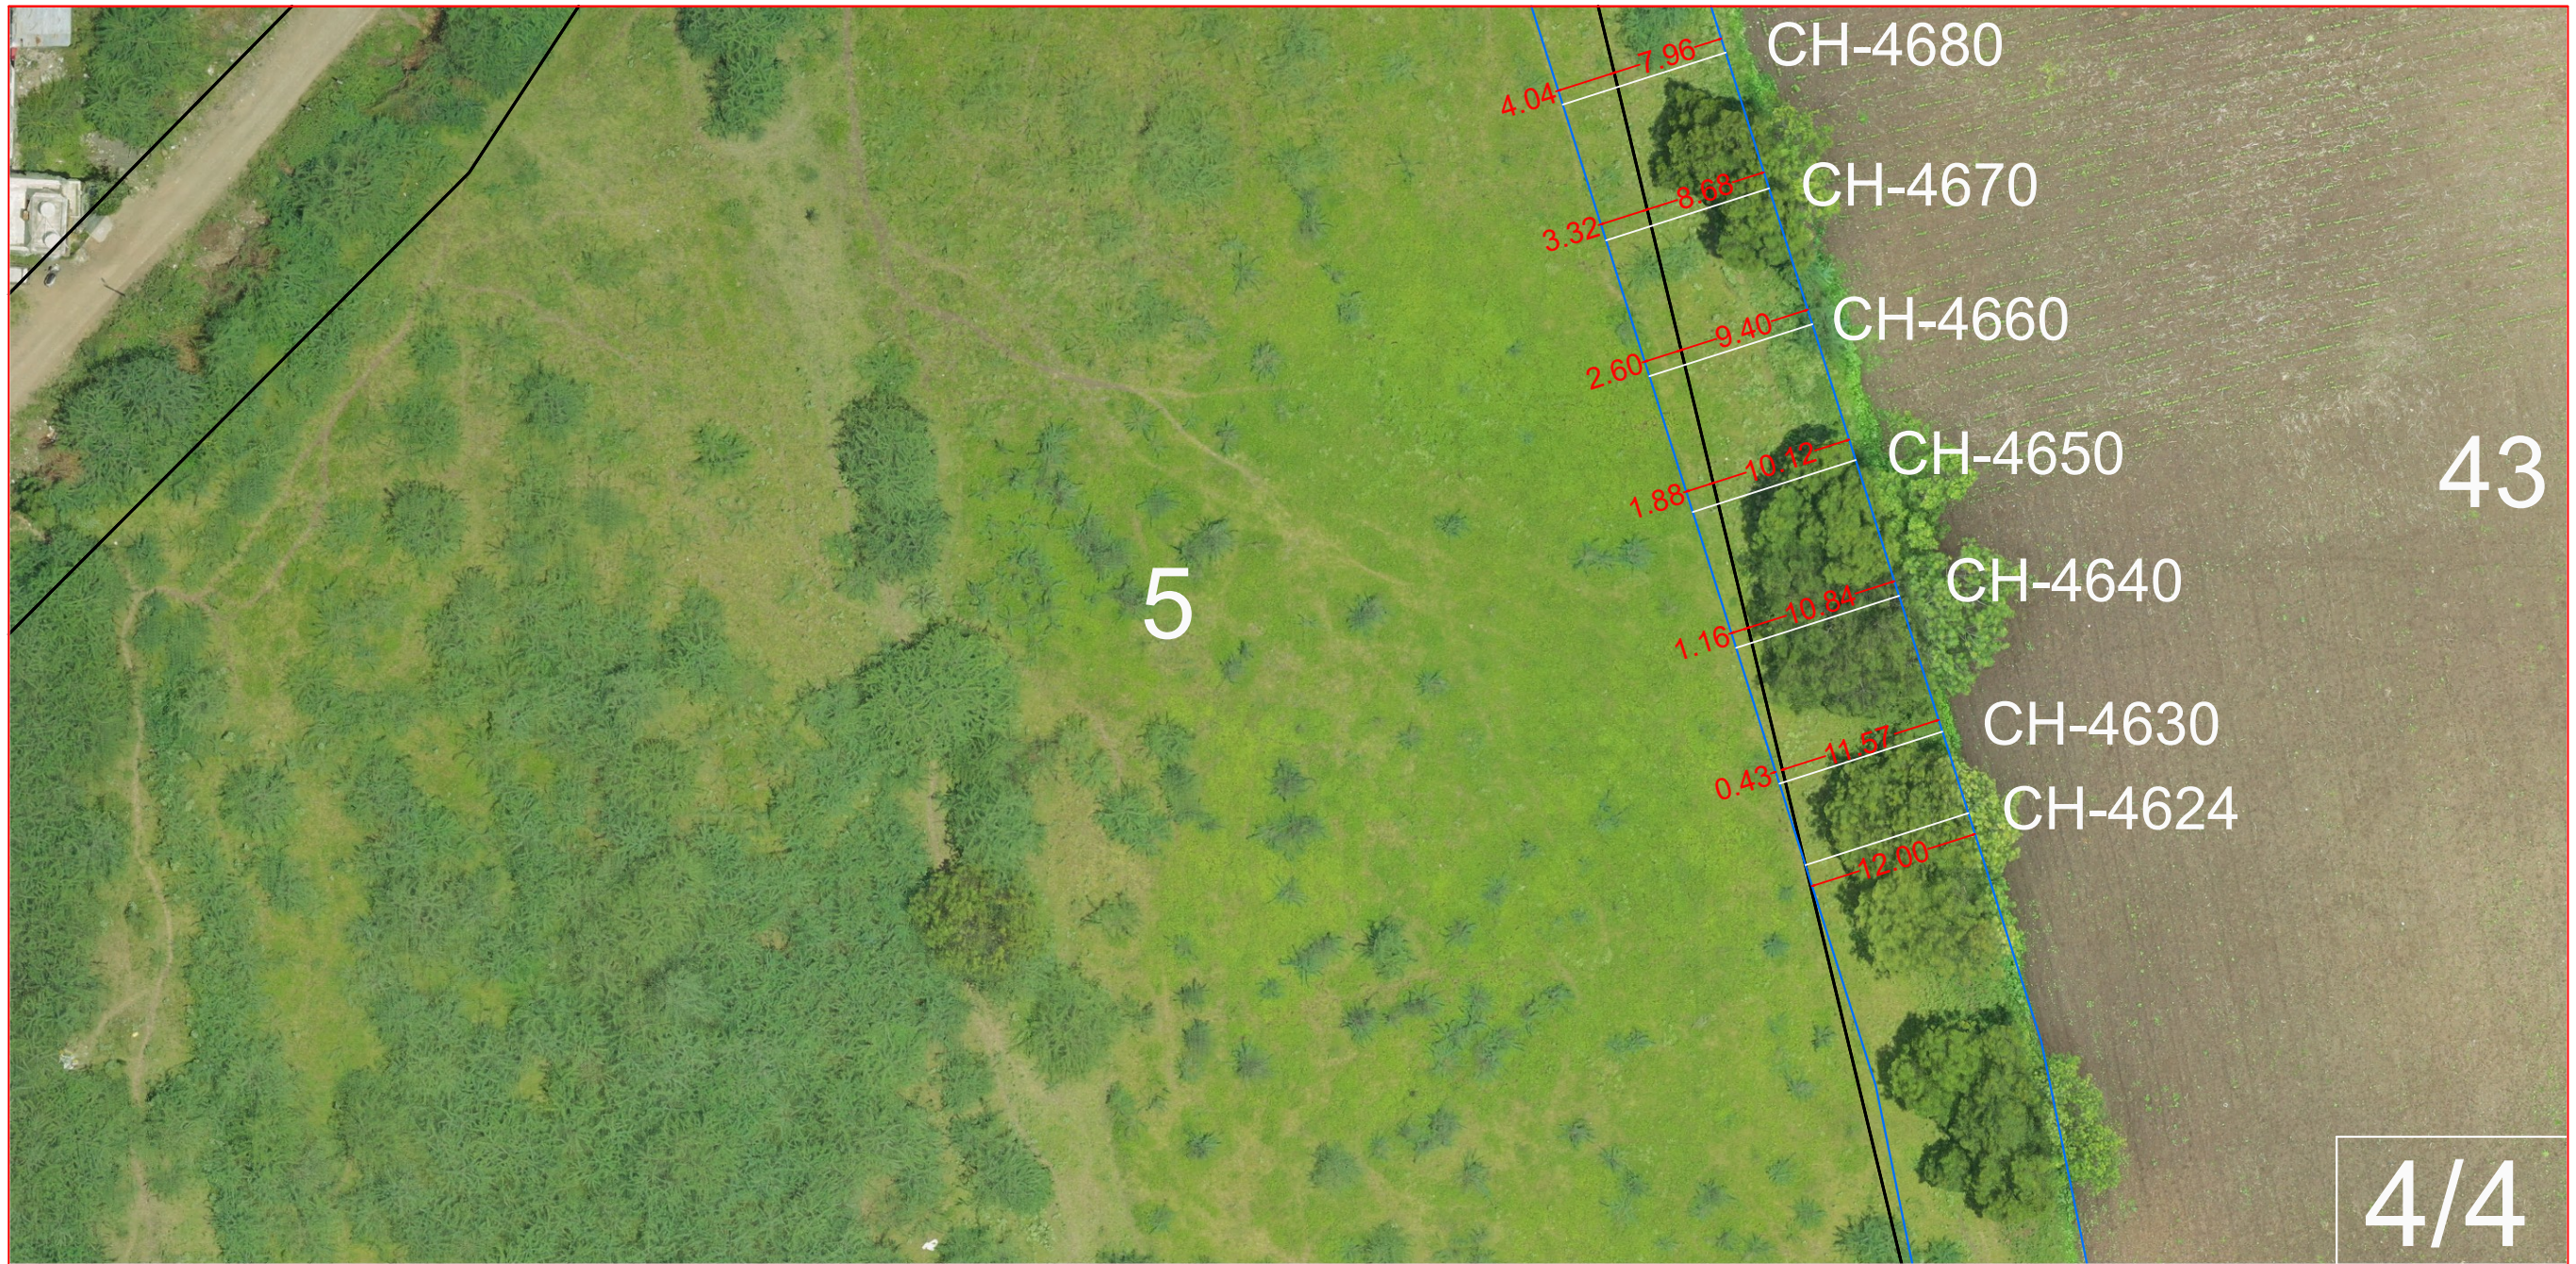

NALA No. 22 - DP OVER LAY PLAN

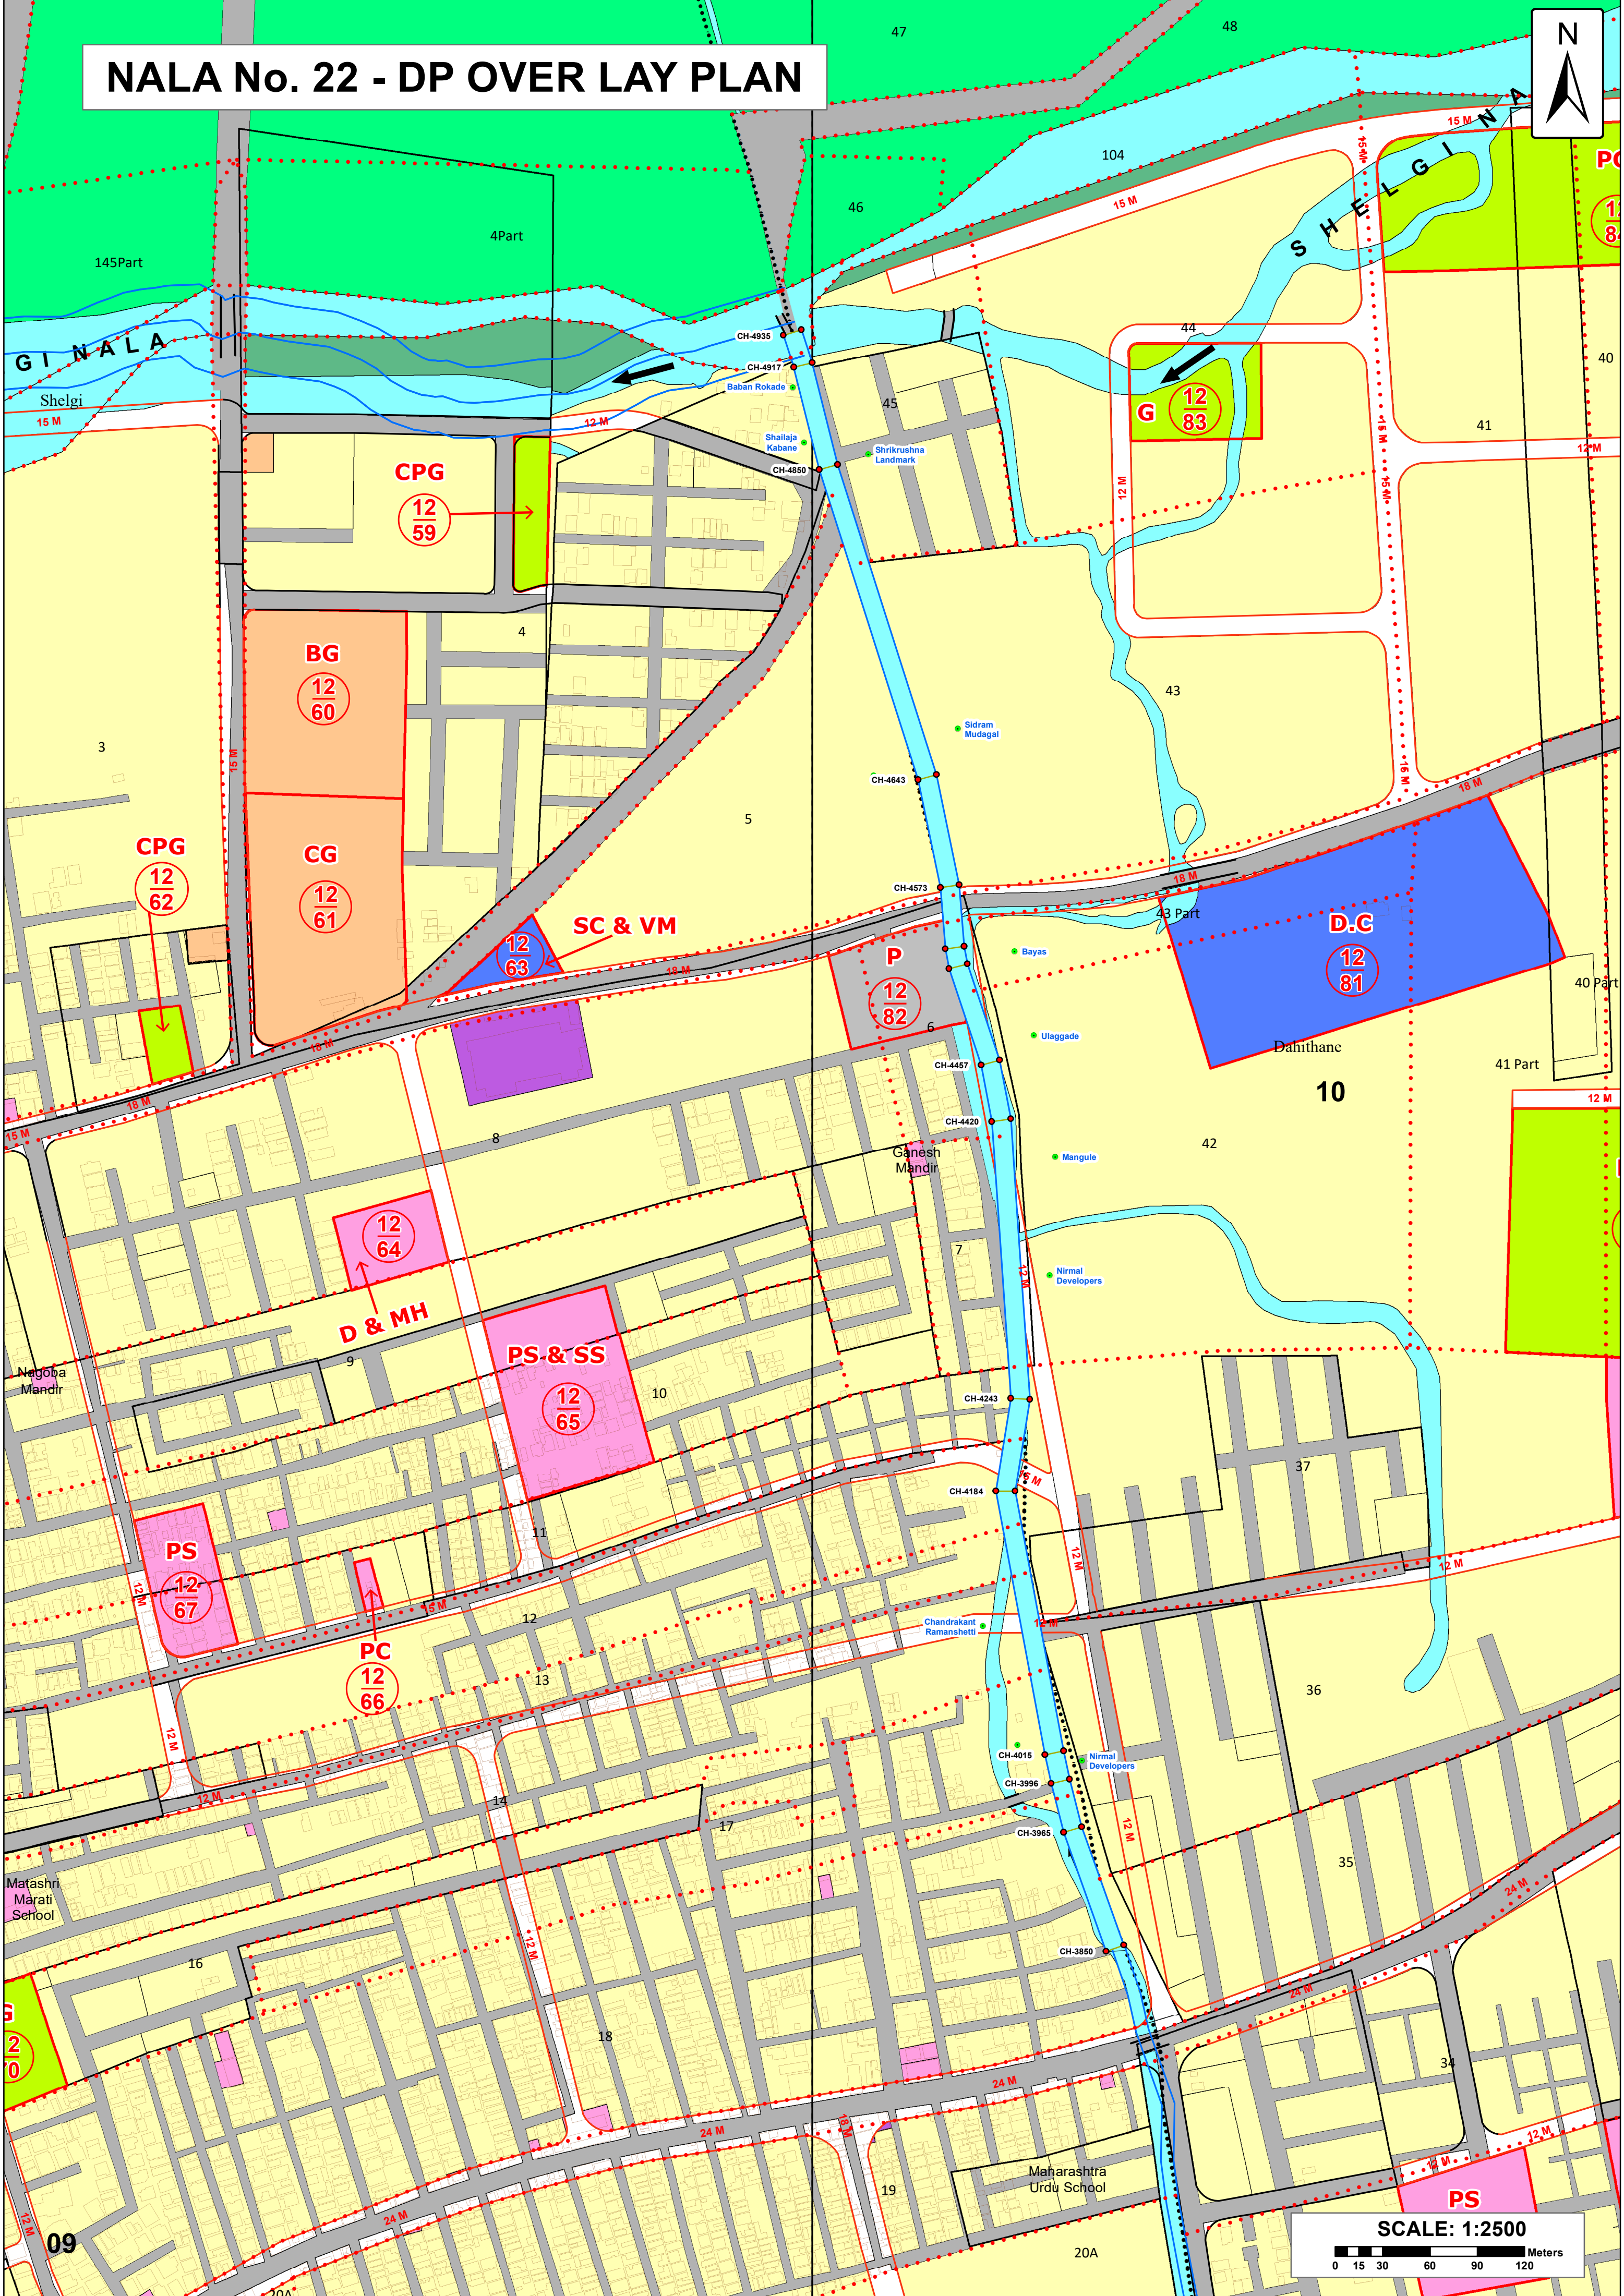

SCALE: 1:2500

0 15 30 60 90 120 Meters

NALA No. 22 - DP OVER LAY PLAN



SCALE: 1:2500
0 15 30 60 90 120 Meters